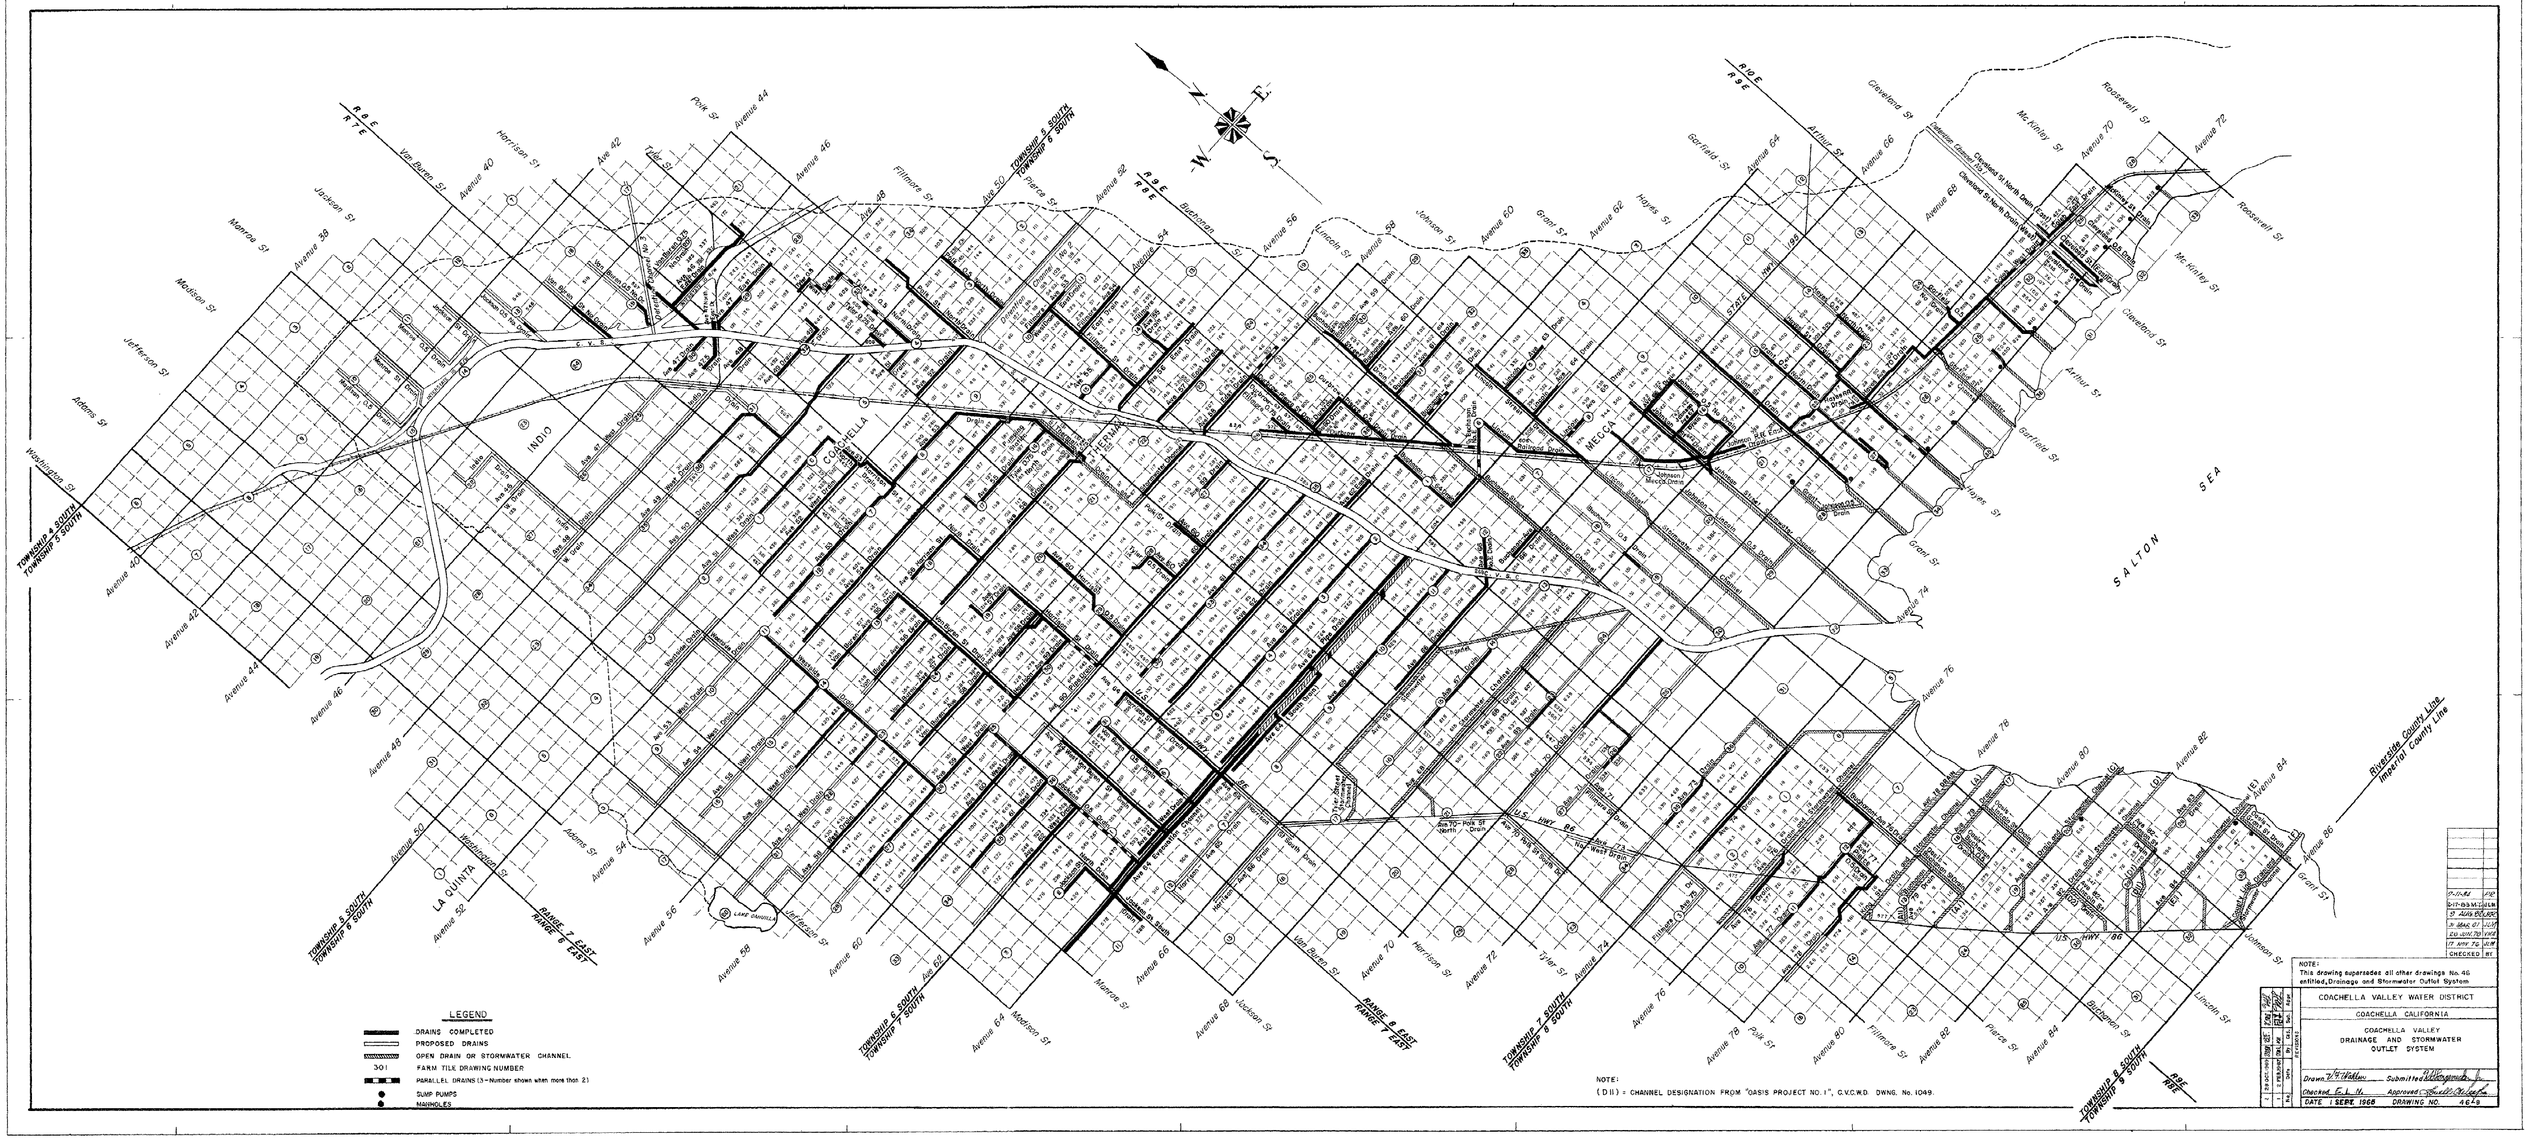

LEGEND
DRAINS COMPLETED
PROPOSED DRAINS
OPEN DRAIN OR STORMWATER CHANNEL
301 FARM TILE DRAWING NUMBER
PARALLEL DRAINS (3 - Number shown when more than 2)
SUMP PUMPS
MANHOLES
INDIO
COACHELLA
MECCA
LA QUINTA
SALTON SEA
Riverside County Line
Imperial County Line
TOWNSHIP 4 SOUTH
TOWNSHIP 5 SOUTH
TOWNSHIP 6 SOUTH
TOWNSHIP 7 SOUTH
TOWNSHIP 8 SOUTH
TOWNSHIP 9 SOUTH
RANGE 7 EAST
RANGE 6 EAST
RANGE 7 EAST
RANGE 8 EAST
RANGE 9 EAST
RANGE 10 EAST
NOTE:
(D11) = CHANNEL DESIGNATION FROM "OASIS PROJECT NO. 1", C.V.C.W.D. DWNG. No. 1049.
NOTE:
This drawing supersedes all other drawings No. 46 entitled, Drainage and Stormwater Outlet System
COACHELLA VALLEY WATER DISTRICT
COACHELLA CALIFORNIA
COACHELLA VALLEY
DRAINAGE AND STORMWATER
OUTLET SYSTEM
Drawn
Submitted
Checked
Approved
DATE 1 SEPT. 1968
DRAWING NO. 46-9
CHECKED
BY